

NEWPORT

KENTUCKY

PUBLISHED BY THE
Sanborn Map Publishing Co.

LIMITED
NEW YORK

Scale, 50 ft. to an inch

1886

COPYRIGHT, 1886, BY THE SANBORN MAP PUBLISHING CO. LIMITED

4
33282

INDEX.

STREETS.		SPECIALS.	
A	Ann, 1-68 13	R	Retreat, at Bellevue 27
	" 72-145 18		Ringgold, 1-66 13
	" 148-185 21		" 70-160 14
	" 185-225 24		" 161-226 15
B	Barry, 16-22 22		" 239-270 24
	Bellevue, 1-98 8		" 314-350 21
	" 100-180 7		" 315-375 22
	" 105-183 8		
C	" 184-252 6	S	Saratoga, 1-73 4
	" 185-255 3		" 2-72 3
	" 259-345 4		" 83-165 5
	" 280-318 5		" 84-166 6
D	" 320-364 24		" 174-242 15
	Berry Ave., 1-79, at Bellevue 26		" 245-311 16
	Boone, 16 10		" 246-306 17
	Brighton, 1-80 10		" 308-331 22
E	" 81-152 12		Bellevue Town Hall and Opera House, 26
	" 82-148 11		Betz & Reichman, Lumber Shed, 22
	" 83-145 10		" M. & Son, Livery, 6
	" Lindsey to Thornton 20		Baecker, E., Machine Shop, 7
F	Central Ave., 1-71 2	T	Taylor, 1-60 8
	" 38-90 8		" 61-123 2
	" 79-143 7		" 139-212 3
	" 94-146 9		" 214-250 4
G	" 150-225 13		" Ave., at Bellevue 26
	" 230-324 19		Thornton, 86-117 20
	" 231-321 18		Tibbatts, 80-115 20
	" 325-405 21		" 118-185 19
H	" 328-372 20	W	Walnut, 89-120 9
	" 1-94 10		" 35-82, at Bellevue 27
	" 95-126 9		Washington Ave., 1-82 4
	" 1-72 2		" 83-172 5
I	Chestnut, 1-72 2	Y	York, 81-167 6
	" 82-173 7		" 82-166 7
	" 166-252 13		" 169-236 14
	" 175-245 14		" 238-312 18
J	" 248-330 18	Z	Zimmerman, F., Stone Sawing, 4
	" 341-425 21		Jefferson Street Brewery, 7
	Dayton, 1-40 6		Journal Building, 7
	" 42-114 4		Kensington Art Tile Co., 10
K	" 43-109 15		Kentucky Steam Laundry, 6
	" 44-120, at Bellevue 26		Licking Bourbon Distillery, 23
	" 45-121, " 27		" River Saw Mill, 10
	Eglantine, 21-92 2		Lavezey, I. W., & Co., Saw Mill & Lum. Yd., 10
L	" 93-168 3	M	Madison Street Christian Church, 6
	" 170-200 3		Masonic Temple, 6
	" 200-211 4		Meth. Episcopal Church, 199 Taylor St., 3
	Elm, 45-101 10		" at Bellevue, 26
M	" 47-134 12		Miller, J., Machine Shop, 17
	" 109-127 8		Moore, Harkness & Bayless, Foundry, 25
	Esplanade, 8		N. & C. Street Car Stables, &c., 22
	Fairfield Ave., 135-214, at Bellevue 26		Newport Flour Mill, 22
N	Forrest, 1-70 16		" Roller Skating Rink, 7
	Front, 22-92 2		" Street Car Feed Mill, 22
	" 94-165 3		Old "76" Distilling Co., 23
			Presbyterian Church, 116 Columbia St., 7
O	Locust, 15-96 10	P	Robson, G. W., Jr., & Co., Distillery, 23
	" 101-130 9		Rothweiler Manufacturing Co., 16
	Lowell, 1-50 10		S. St. Paul's Episcopal Church, 2
	" 51-86 11		" German Church, 14
P	MacArthur, 1-35 9		Salem Kirche, 14
	" 37-73 7		S. C. & C. Street Railway Stables, 9
	MacClure Alley, 2-64 10		Spinks, C., Coal Yard, 6
	" 41-135 8		Stone, J. K., Lumber Yard, 22
Q	" 72-140 9		Swift's Iron and Steel Works, 11
	" 128-218 7		Thoen, D., & Co., Wood Works, 19
	" 233-292 6		Turn Halle, 17
	" 293-346 5		United Brethren Church, 13
R	" 358-391 24	S	Voss, F., Wood Works, 10
	" 394-246 4		Weingartner, J., Lumber Yard, 22
	Main, 201-245 25		" Planing Mill, 17
	" 251-380 25		" Brewery, 7
S	" 382-396 16		" Malt House and Elevator, 22
	" 401-425 24		
	" 45-80 20		
	" 82-115 19		
T	" 117-171 5		
	" 173-214 24		
	Mary Alley, 16		
	" 171-214 24		
U	" 173-214 24		
	" 173-214 24		
	" 173-214 24		
	" 173-214 24		
V	" 173-214 24		
	" 173-214 24		
	" 173-214 24		
	" 173-214 24		
W	" 173-214 24		
	" 173-214 24		
	" 173-214 24		
	" 173-214 24		
X	" 173-214 24		
	" 173-214 24		
	" 173-214 24		
	" 173-214 24		
Y	" 173-214 24		
	" 173-214 24		
	" 173-214 24		
	" 173-214 24		
Z	" 173-214 24		
	" 173-214 24		
	" 173-214 24		
	" 173-214 24		

* Indicates only one side of Street shown.

MAY 18 1886
11257
R

LIBRARY OF THE
CITY OF NEW YORK

RIVER

CITY of
DUBLIN

RIVER
LICKING

23
LICKING DISTILLERY
FRANCHTOWN
8702

Population 25000
PREVAILING WINDS...W. & S.W.


DOUBLE RESERVOIR, CAPCY 360 MILLION GALLONS.
2 DOUBLE PUMPS & 1 SINGLE, CAPCY, ALL, 50 MILLION
GALL PER 24 HOURS.
20 FIRE CISTERNS, 18'x18', 20' DEEP 258 DOUBLE
HYDRANTS, AVERAGE PRESSURE ON HYDTS, 80 LBS.
PER SQ. INCH.

Fire Department PAID, 8 MEN, 3 INDEPENDENT HOSE
CARTS, 1 HOOK & LADDER TRUCK, 2500' 2 1/2" HOSE.
18 FIRE ALARM BOXES AS SHOWN ON MAP.

Fire Department PAID, 8 MEN, 3 INDEPENDENT HOSE
CARTS, 1 HOOK & LADDER TRUCK, 2500' 2 1/2" HOSE.
18 FIRE ALARM BOXES AS SHOWN ON MAP.



The undersigned have examined the new Insurance Maps of Newport, Ky. made by the Sanborn Map & Publishing Co. Limited of New York and indorse them as being complete and accurate, and fully extended to the interests of the Insurance Cos.

J. A. Buchanan
William H. Hartou


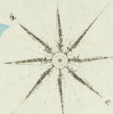


FRONT

E. W. Pike

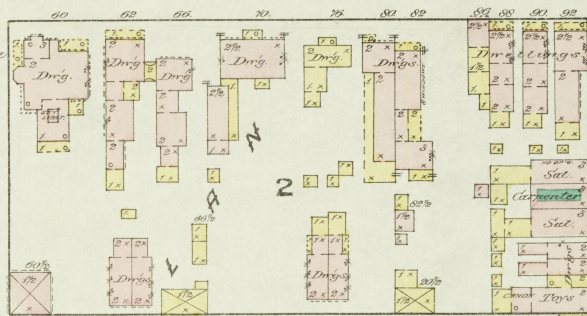
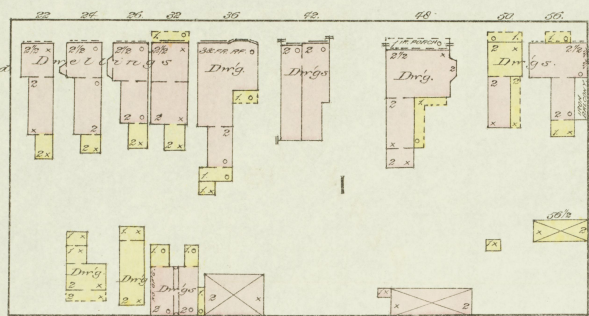


EGLANTINE

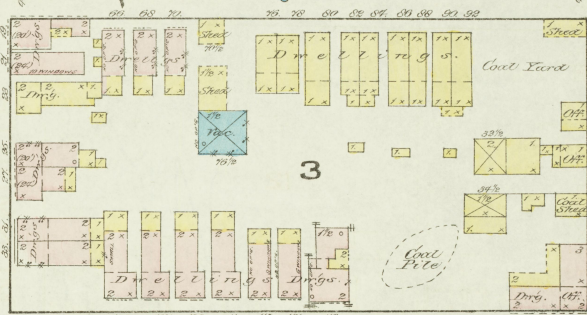
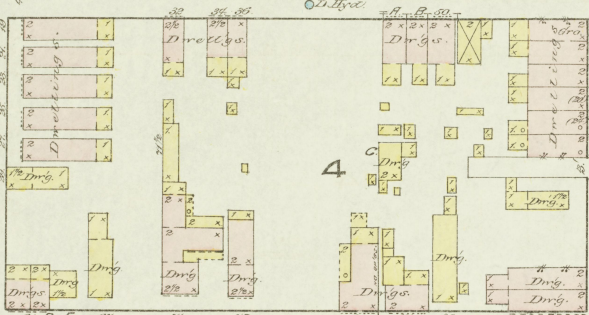


TAYLOR

E. W. Pike

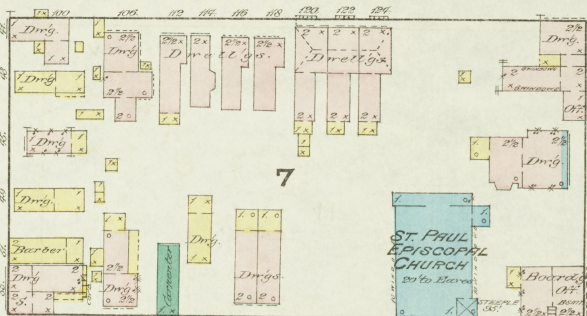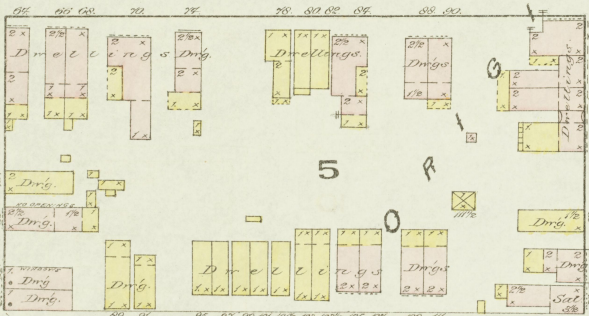

SOUTHGATE

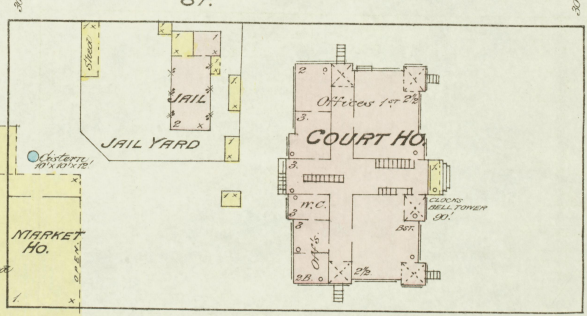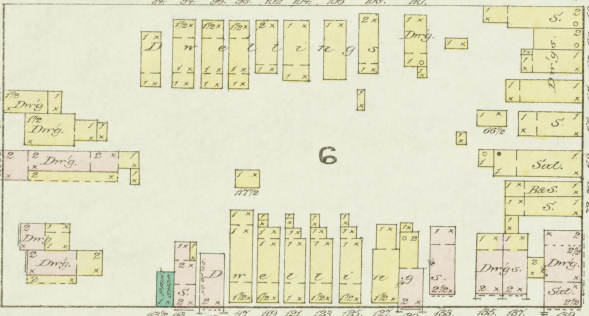

BELLEVUE

E. W. Pike

Scale of Feet.

SEE

SHEET

Nº 7

Nº 3.

YORK

SHEET

SEE

Nº 8.



SHEET

SEE


AV.

CENTRAL

COLUMBIA

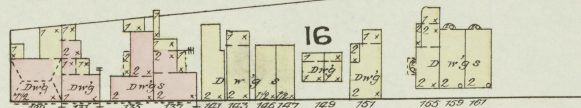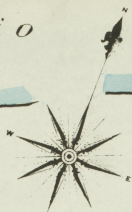


~~FRONT~~

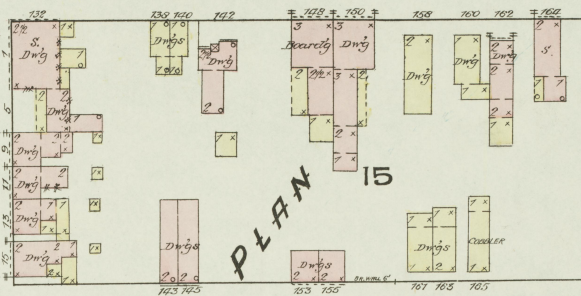

PLAN


EGLANTINE

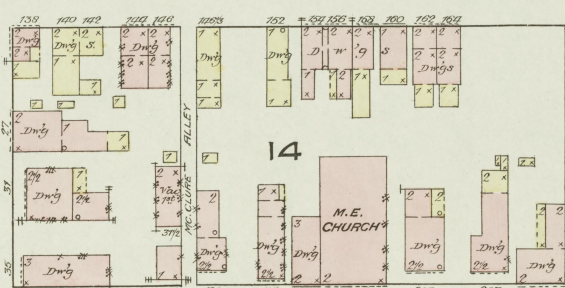


14

M.E.
CHURCH

TAYLOR

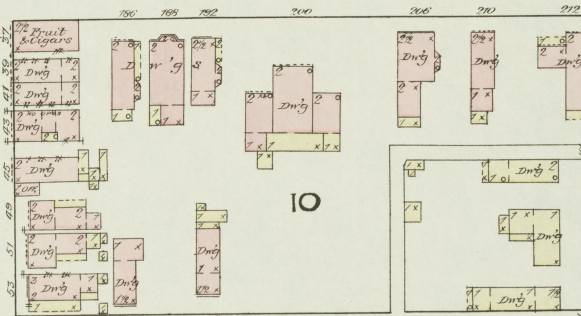

¹⁹⁹
SOUTHGATE

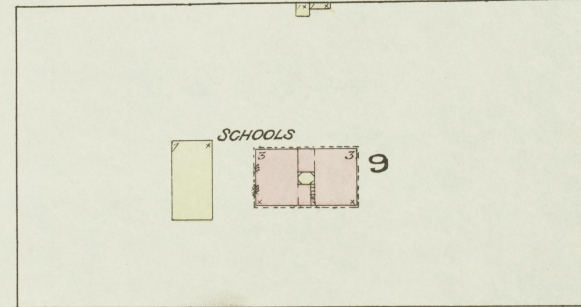


SCHOOLS

3 C

BELLEVUE

= Scale of Feet.

 

No. 6

No. 2

SHEET

335

1

(59)

...

MONMOUTH

11

10

— 2 —

1


No. 4

SHEET

SEE


SARATOGA

111

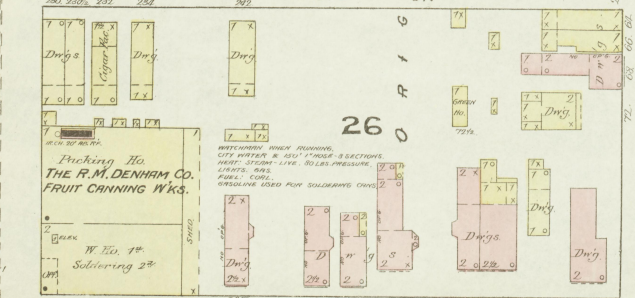

SHEET

No 5.

 

SEE

SHEET


No 4

5
NEWPORT
KY.

BELLEVUE

No 6

ORIGINAL
40 PLAN

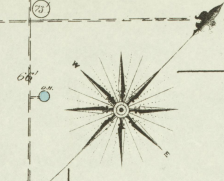

THE DUEBER GRS WKS

MADISON

WASHINGTON AV.

THE DUEBER WATCH CASE MFG CO.

OVERTON

No 24

SARATOGA

SHEET

37

38

Scale of Feet

JEFFERSON

THE DUEBER WATCH CASE MFG CO.

34

ROBERTS

36

35

SHEET MAYO

No 15



SHEET

SEE



SEE

NEWPORT KY.



BELLEVUE

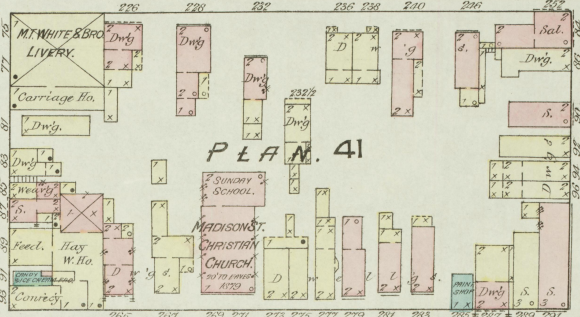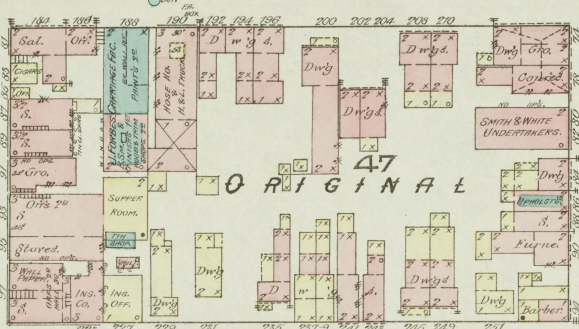

MADISON

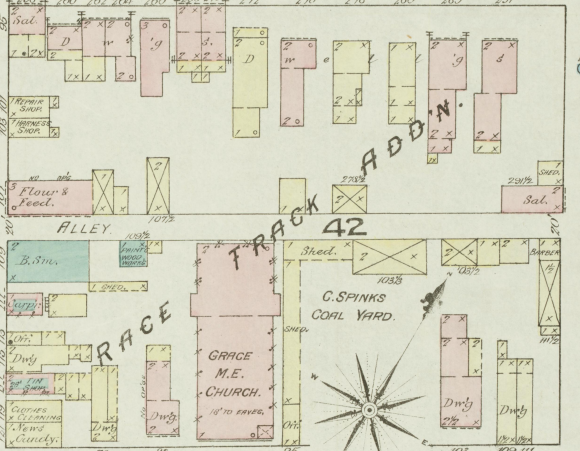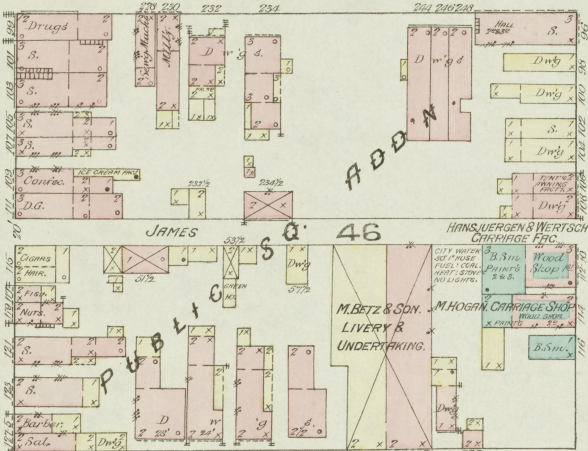

JEFFERSON

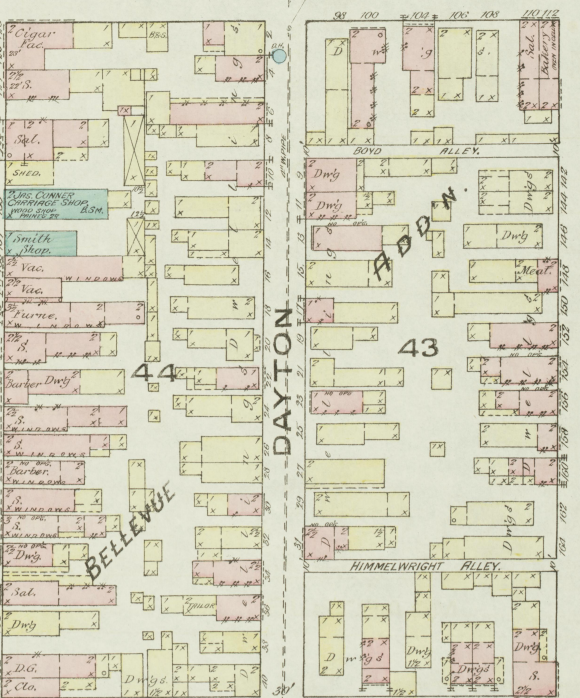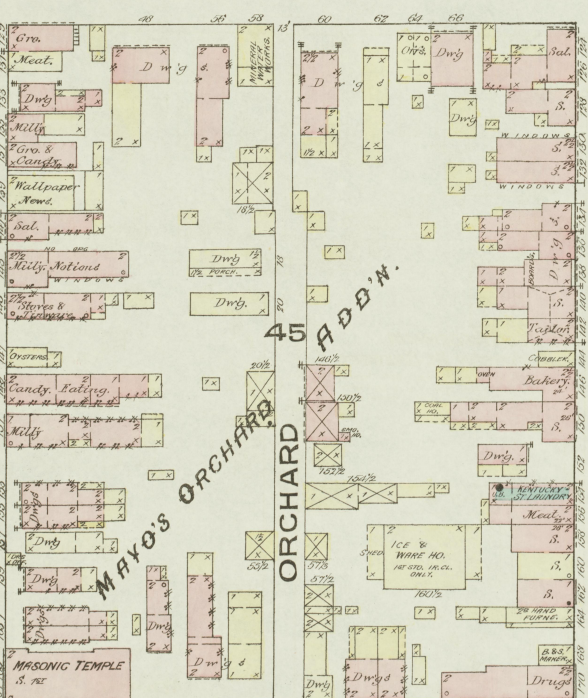


MAYO

Scale of Feet.

No. 6.

335

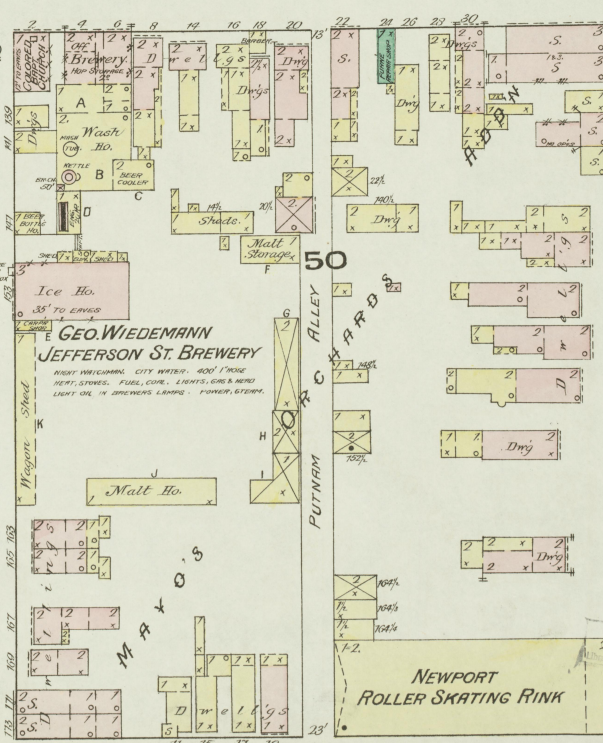[illegible]

No. 13.

No. 14.

UNITED STATES BARACKS




SEE

SHEET


No. 5.

186
9
NEWPORT
KY.


MADISON

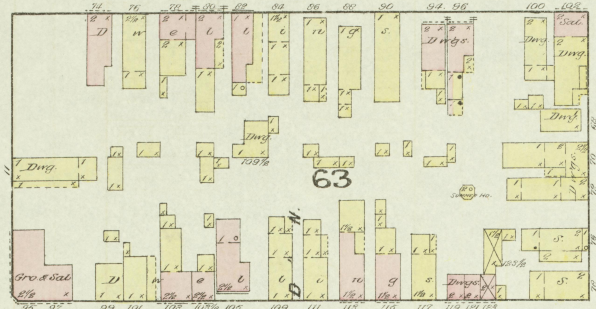


CHESTNUT

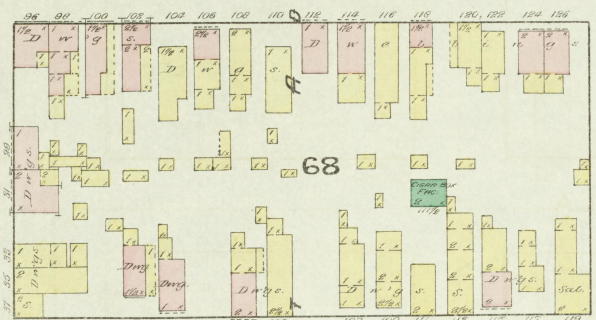


WALNUT

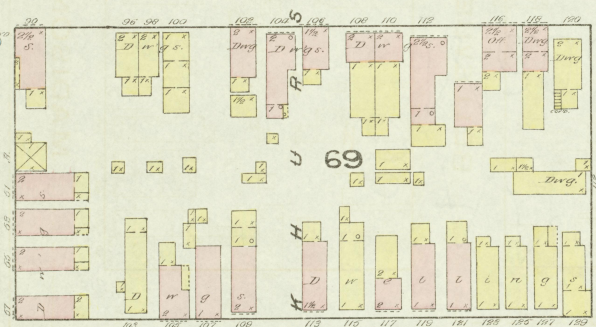


LOCUST

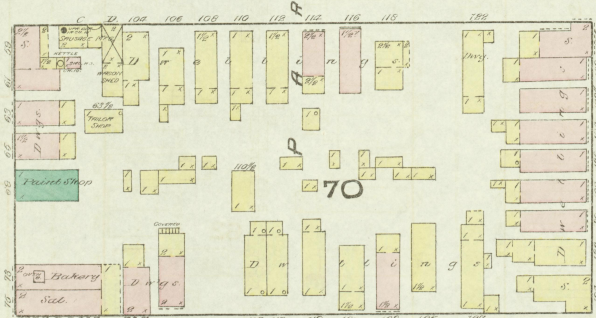


ELM

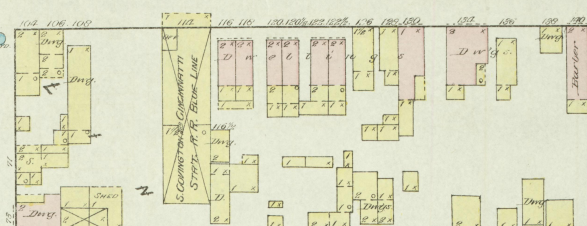


JAMES

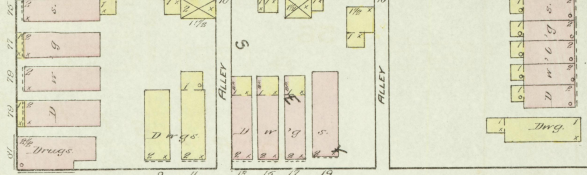


LEWIS

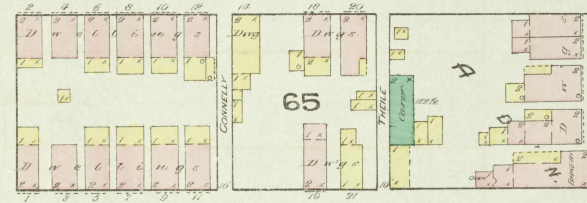

TODD

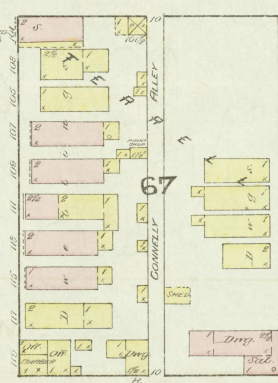

McARTHUR

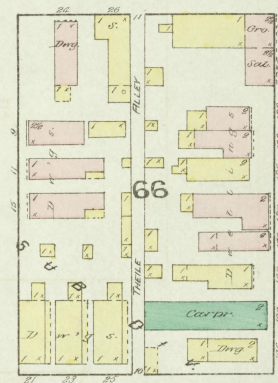


AV.


CENTRAL

SEE

No. 13.

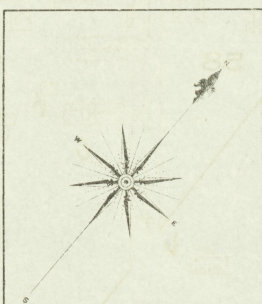

SHEET

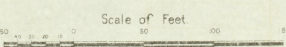

SEE

SHEET

No. 12.

SEE

10

NEWPORT
KY.

NO. 8

SHEET

SEE

SEE

SHEET

NO. 9

PATTERSON

FRANK VOSS,
CARPENTER BUILDER

NO. 72

FUEL, WOOD & SHINGLES
HEAT, STOVE, END SEAM
PLASTER, STICKER, TRESSLER, POLICE
2 INCH LIGHTS & GAS WORK
1 WOOD WORKER, 1 LATHE
1 SHED, 1 BRIDGE
1 PAIR WHEEL, 1 MORTAR
1 BRICK SHED, 1 TRESSLER

Bakery

S.

S.

SEE

SHEET

No 12.

66'

BRIGHTON

6" W. PIPE

66'

No 10.

SHEET

ELM

SEE

83

84

86

87

WALKERS

GOODMAN

POWELL

HARRIS

MILL

LOWELL

82

NEWPORT GAS CO.

85

SWIFT'S W. HO.
Iron Storage

Rolling Mill.

Rolling Mill.

EARTH & BRICK FLOOR

SWIFT'S IRON & STEEL WORKS.

RUN NIGHT & DAY.
NIGHT PORT-CHARGE.
LARGE FORCE PUMP & 800' 25" HOSE ON REEL.
PUMPS: STEAM.
FUEL: COAL & GAS.
LIGHTS: TUNCHES & LANTERNS.

Scale of Feet.

Licking

River.

0 10 20 30 40 50 60 70 80 90 100 110 120 130 140 150

12

NEWPORT
KY

SEE

SHEET

Nº10.

SEE

SHEET

Nº9

ELM

PARKHURST ADD.

GOODMAN


KETURAH

HARRIS


LINDSEY

PATTERSON

ISABELLA

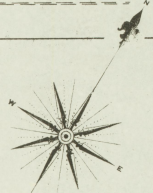

Scale of Feet.

 

Nº 11.

POWELL
ST.

SHEET

BRIGHTON

SEE

Nº 13

SHEET

SEE

Nº 19.

SHEET

SEE

SEE

SHEET

Nº20.

SEE

SHEET

Nº 19.

SEE

SHEET

No. 9

SEE

SHEET

No. 12

SEE

SHEET

No. 13

SEE

SHEET

SEE

SHEET

No. 9

SEE

SHEET

No. 7

13

NEWPORT KY.

No. 7

SEE

SHEET

No. 14

SEE

SHEET

No. 15

SEE

SHEET

ISABELLA

GERMAN

AV.

MCARTHUR

RINGGOLD

COLUMBIA

HARRIS

SEE

SHEET


No. 19

SEE

SHEET

No. 18

Scale of Feet.

 

14

NEWPORT
KY.

NO. 6.

SHEET

SEE

NO. 7.

SHEET

SEE

SEE

SHEET

No. 15.

DAYTON

BELLEVUE ADD'N.

NEW BELLEVUE

ADD'N.

MONMOUTH

ORCHARD

YORK

RINGOLD

HARRIS

SEE

NO. 18.


SHEET

SEE

Scale of Feet.

COLUMBIA


No. 13.

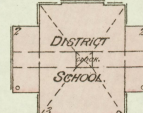

SCHOOL.

BUENA

SCHOOL.

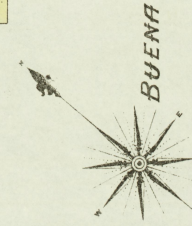


SEE

SHEET

No 24.


15
NEWPORT KY

OVERTON

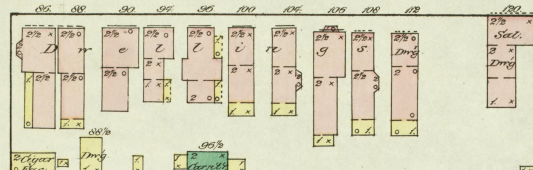

114

EAST ROW

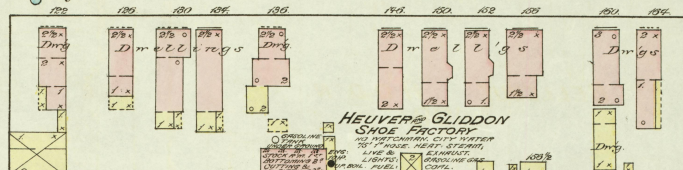

HEUSER & GLIDSON
SHOE FACTORY


HAMLET

ALLEY


ADDITION

ADDITION

WASHINGTON AV.

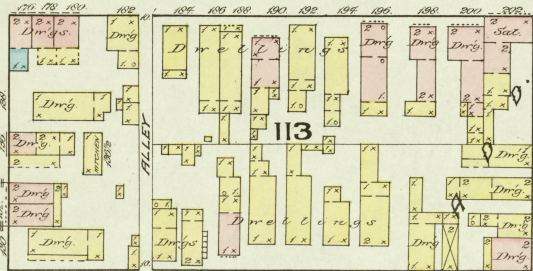


113

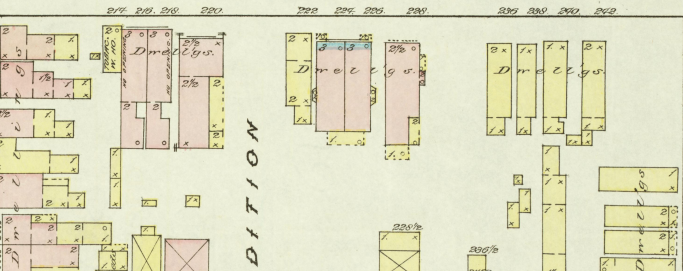


111

BELLEVUE ADDITION

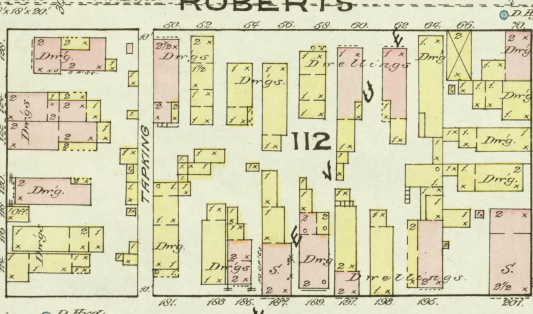


112

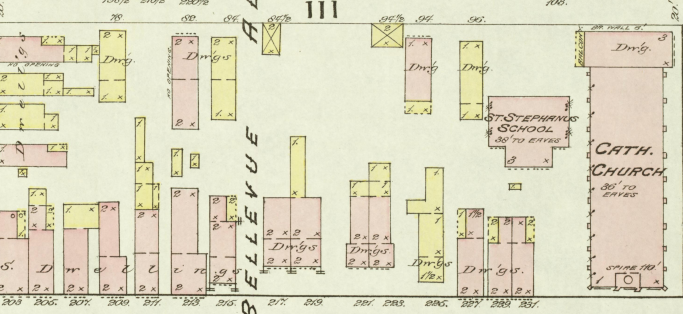


CATH. CHURCH

SARATOGA

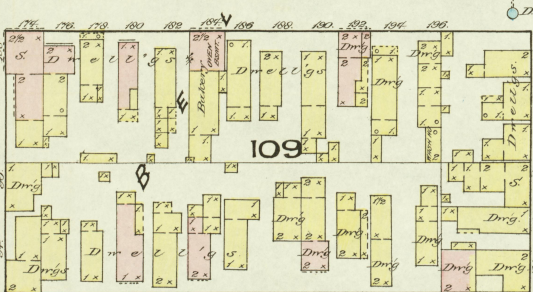

109

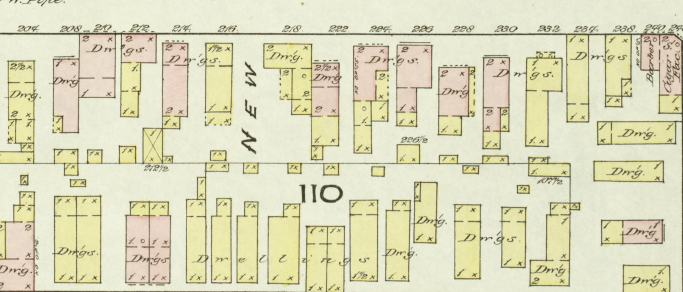


110

DAYTON

SEE

SHEET

No 14.

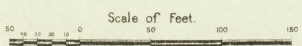

16

NEWPORT KY.

17

SEE

SARATOGA

SEE

SHEET

15

SEE SHEET No 24.

HARRIS

125

124

120

TIBBATT'S

WASHINGTON

FORREST

BARRY

WILLIAMSON

THE ROTHWEILER Mfg Co.


128

126

123

121

122

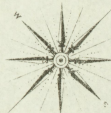

Scale of Feet.

SEE

SHEET

No 22.

No. 18


YORK





SHEET

SEE

SHEET


SEE

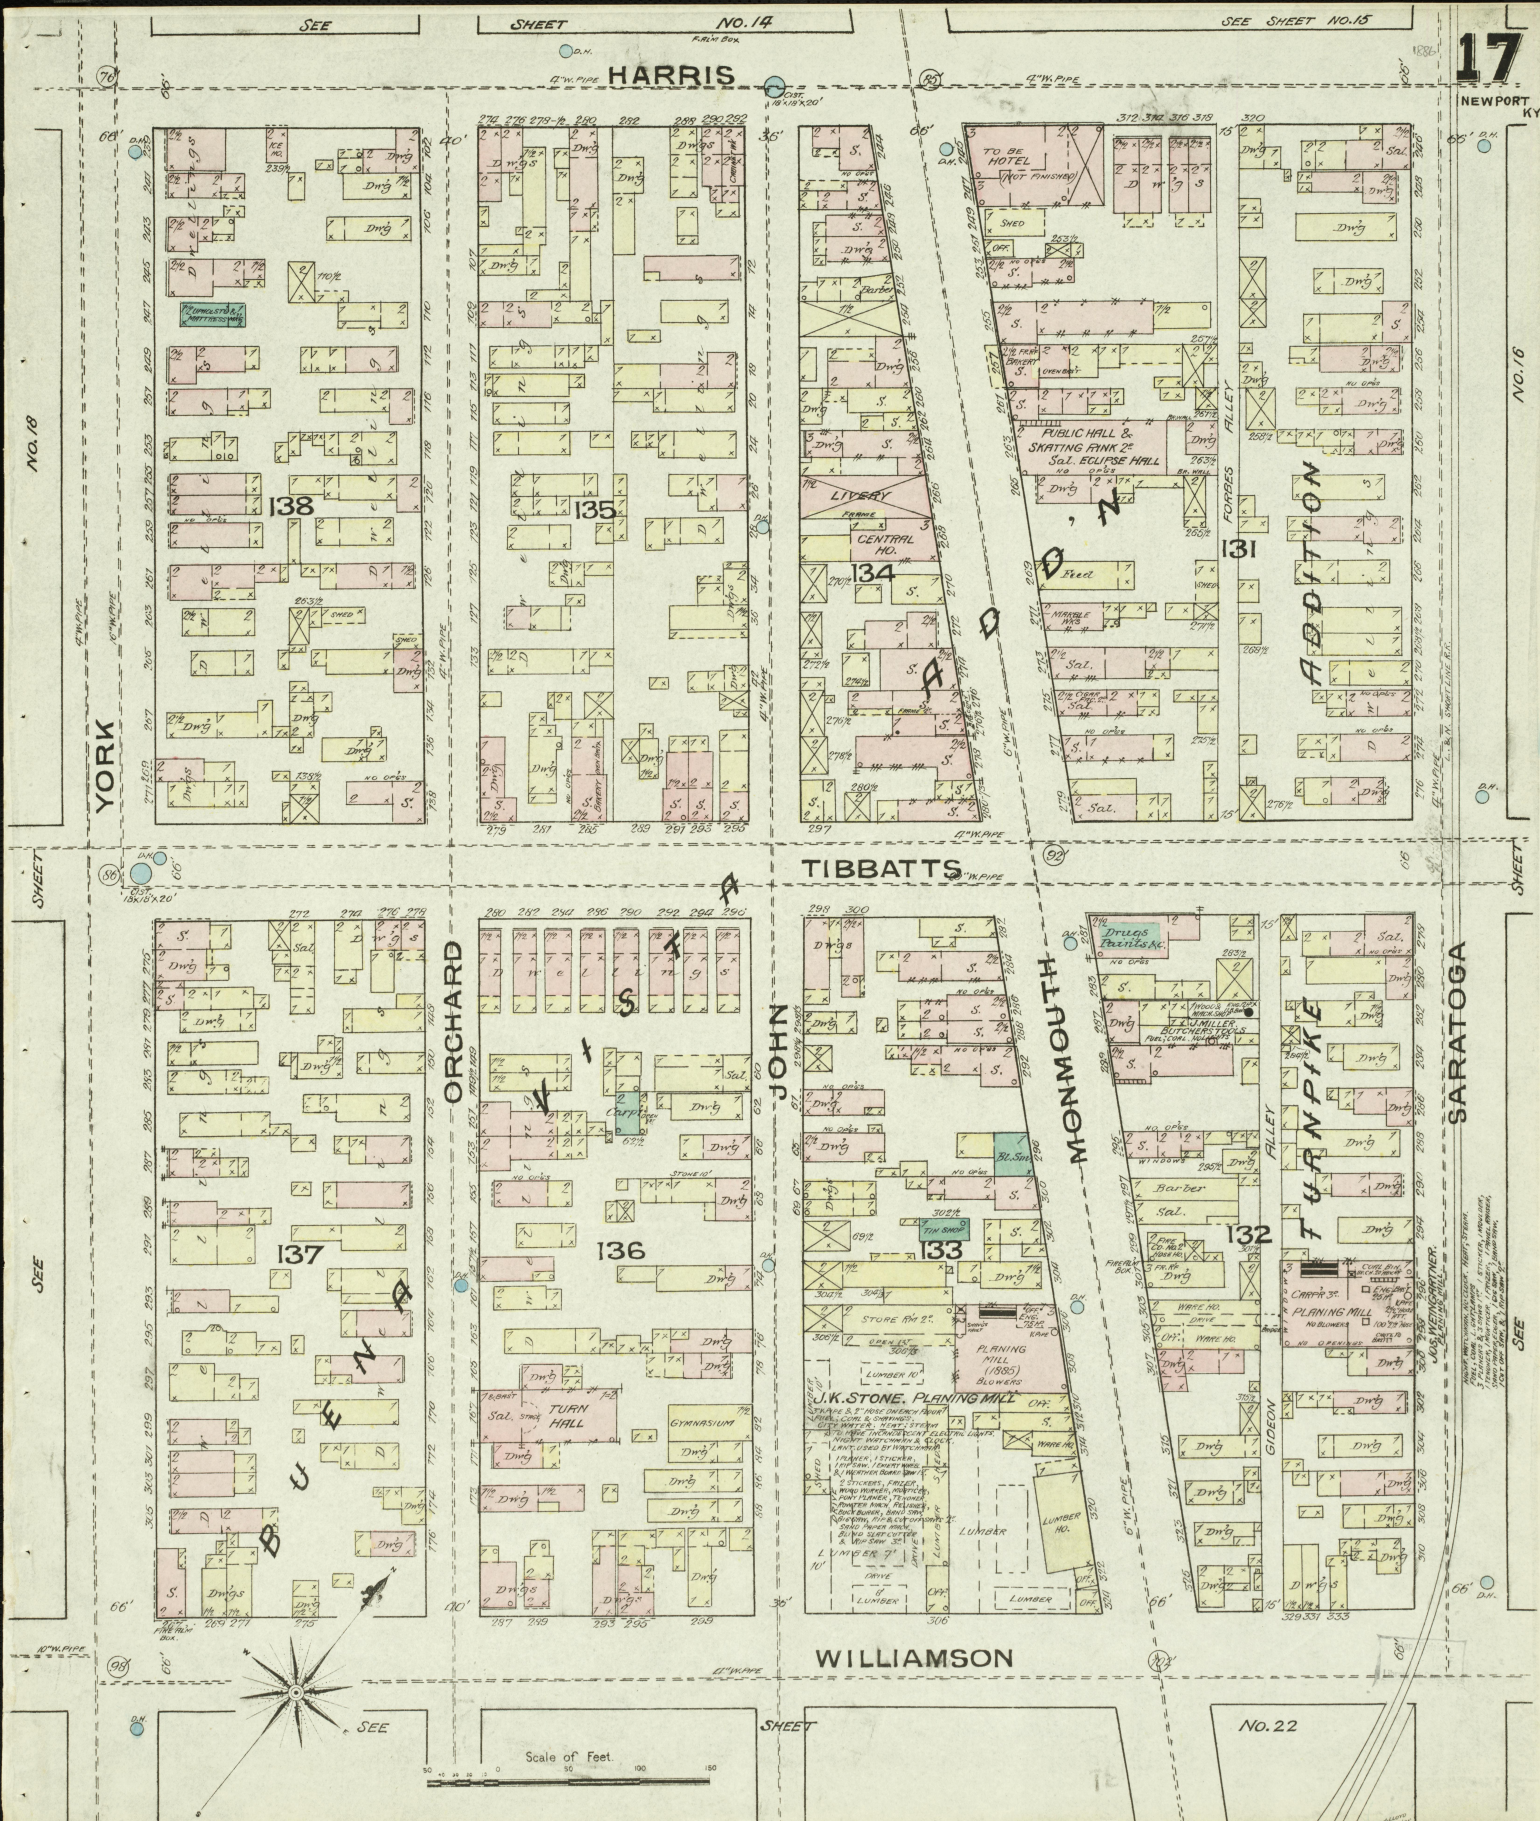

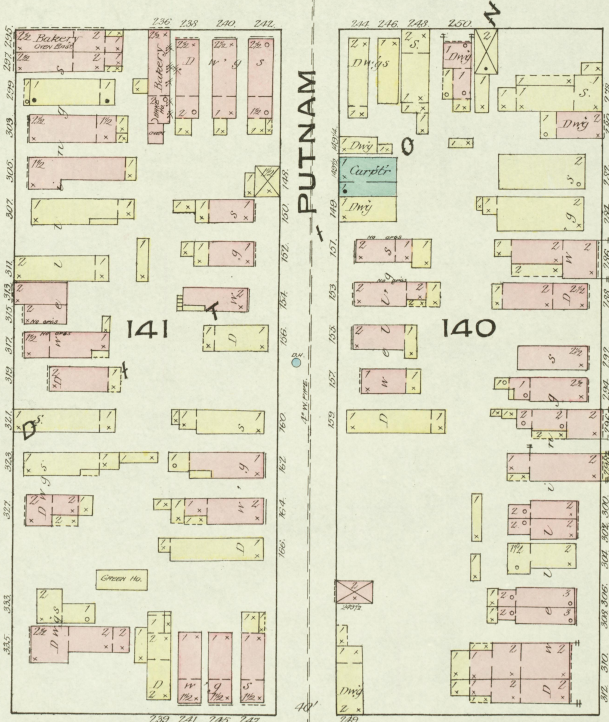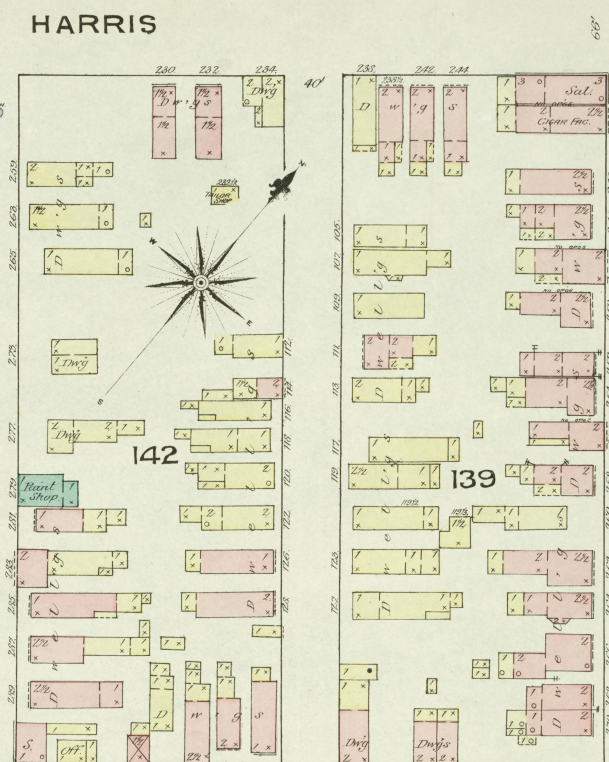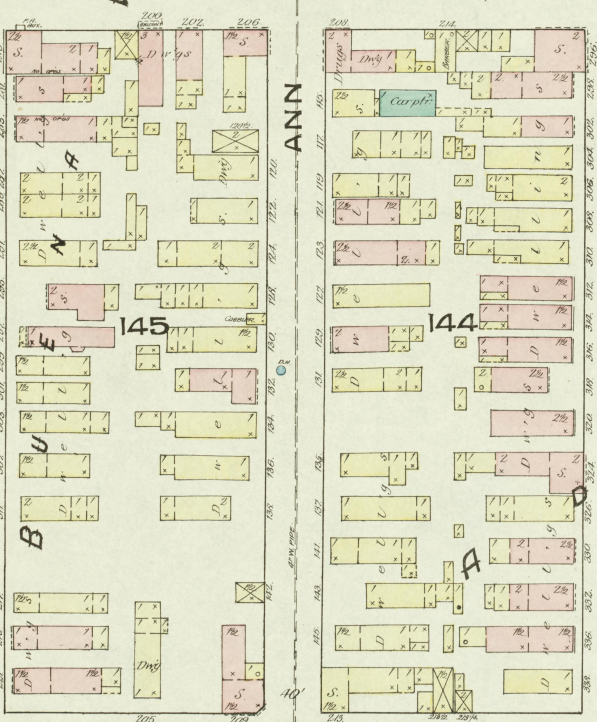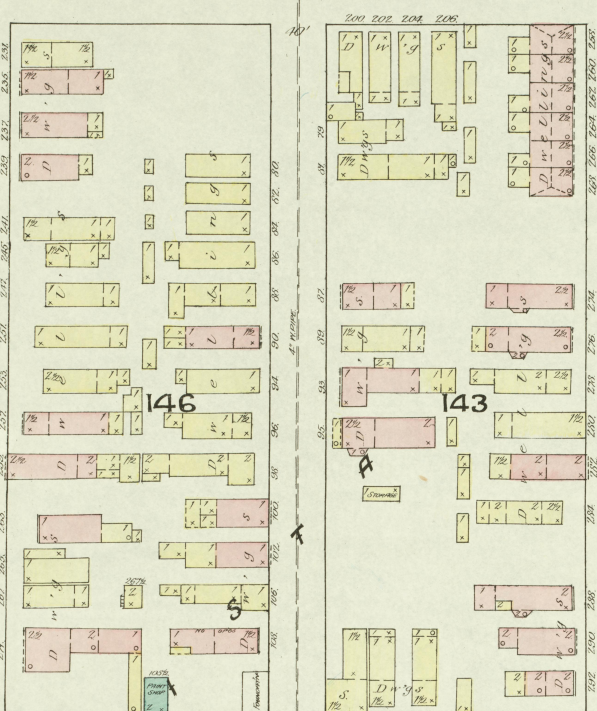

WILLIAMSON

Scale of Feet

 

№ 21


HARRIS

No. 12.


BREITH SHEET

SEE

LINDSEY

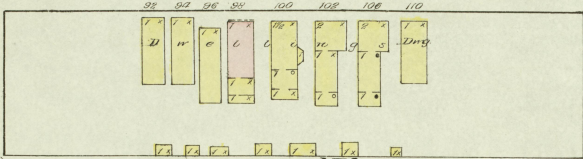

PHILLIPS 151

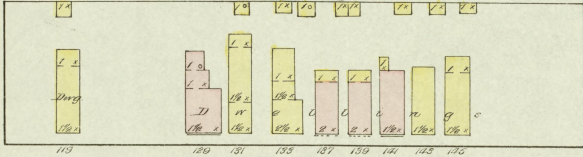


SEE

SHEET


No. 13.

19
NEWPORT
KY

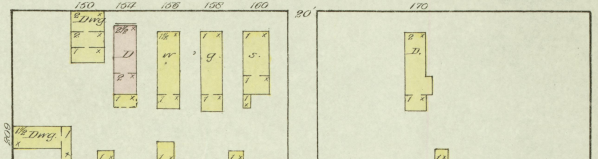


SURRAN

ALLEY

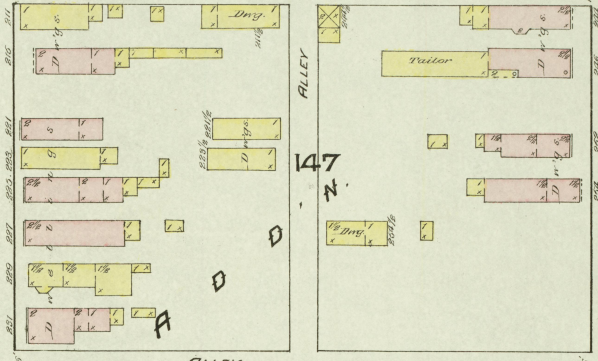

ALLEY

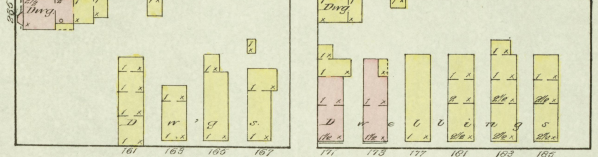

TIBBATTIS

AV.

No. 18.

T

S

H

S

E

E

E


E

PATTERSON

No. 20.


SHEET

SEE

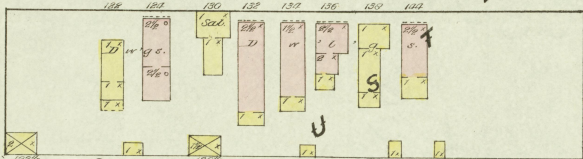


SOLAR

ALLEY

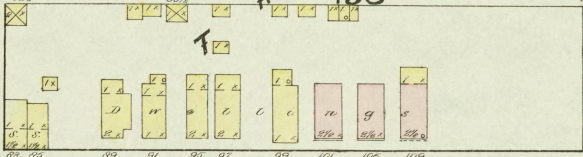


HODGE

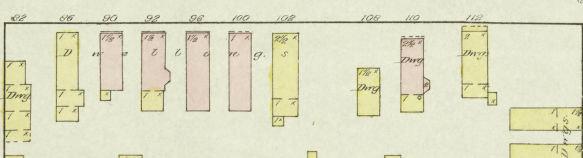







HOGAN

ALLEY

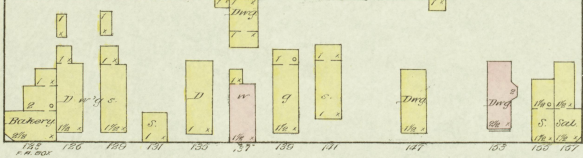

WILLIAMSON

ISABELLA

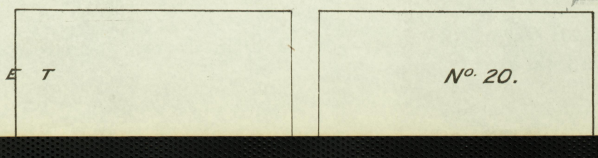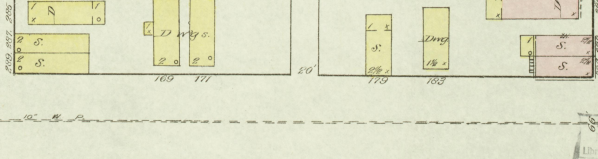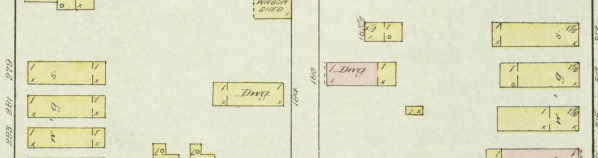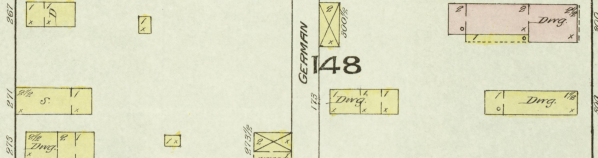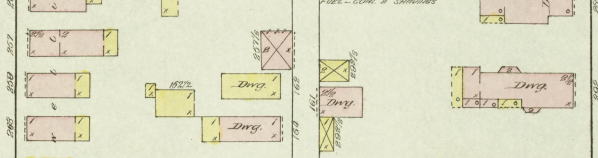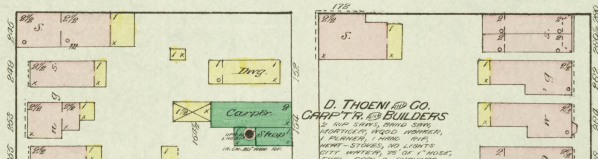

D. THOENI & CO.
CARPENTERS & BUILDERS
125 N. 2ND ST. NEWPORT, KY.
ESTABLISHED 1890. PHONE 100.
REPAIRS, ALTERATIONS, ETC.
SPECIALTY IN ROOFING, SHEDS,
BARNES, STABLES, AND LIGHTS.
CITY, COUNTRY, OR AT A DISTANCE.
PAID - 100% IN ADVANCE.

148

SEE

Scale of Feet.

SHEET

No. 20.

20

NEWPORT KY.

SEE

SHEET

No. 19.

WILLIAMSON

BELOW.

SEE

PATTERSON


158

THORNTON

157

LIBERTY

ISABELLA

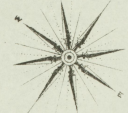

159

AV.

CENTRAL

NO. 21.

SHEET

SEE

SEE

SHEET

No. 12.

LINDSEY

BRIGHTON

PATTERSON

PHILLIPS

152

ALLEY.

TIBBATT'S

SOLAR


153

ALLEY.

HODGE

SEE

ABOVE.

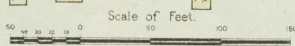

SEE

BELOW.

HODGE

BRIGHTON

PATTERSON

SEE

SHEET

NO. 19.

SEE

ABOVE.

HOGAN

154

ALLEY.

WILLIAMSON

155

THORNTON

156

SEE

SHEET

No. 18.

21

NEWPORT KY.

GEO. HEINLEIN
CARRIAGE & WAGON
112 113 SHOP

WILLIAMSON

No. 20.

SHEET

SEE

AV.

ANN

161

VISTA

160

B

U

COLUMBIA

LIBERTY


PUTNAM

YORK

SHEET

No. 22.

CENTRAL

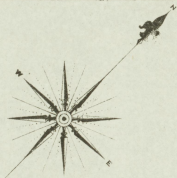

166

165

164

168


169

WARD

AV.

170

Scale of Feet.

 

No exposures

Library of Congress

No. 16
SHEET
SEE
No. 17
SHEET
SEE
No. 21

22
NEWPORT
KY.

NEWPORT COLLETON
STREET CAR STABLES
179
SARATOGA
BARRY ST.

NEWPORT FLOUR MILLS
H. H. HELLMAN
178
MONMOUTH

J. K. STONE
LUMBER YARD
174
SOUTH ALLEY



JOS. WEINGARTNER
LUMBER YARD
173
JOHN


REIZ & REICHMAN
LUMBER SHED
172
ORCHARD
BEER GARDEN
STABLES

VACANT
177
NORTH

GEO. WIEDEMANN
MALT HO. & GRAIN ELEV.
176
LIBERTY
SOUTH
Beer Cellar

YORK
171

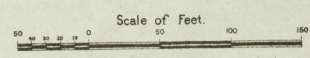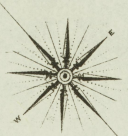

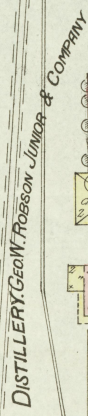[illegible]

24

SEE SHEET NO. 4

NEWPORT KY

NO. 5

SHEET

OVERTON

SEE

SEE

BELLEVUE

29

MADISON

30

JEFFERSON

33

MAYO

SEE ABOVE

KILGORE

MONROE

31

32

NO. 15

SHEET

OVERTON

SEE

SEE

BOONE ST.

MAYO

116

RINGGOLD

119


HARRIS

NO. 16

117


118

N

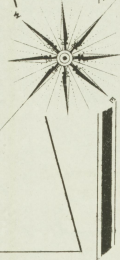

MONROE

Scale of Feet

 



26

NEWPORT KY.

HALLAN AV.

ORIGINAL

182

PLAN.

Town of Belleville, Ky.
1 Mile N.E. of Newport, Ky.

183


AV.

FAIRFIELD

ADD'N.

187

SUB DIV.

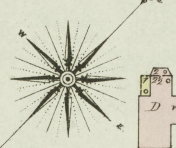

184

ADD'N.

PROSPECT

AV.

ROSE

AV.

188

186

LA FAYETTE

BERRY

AV.

LAKE

FIMBERLAKE

189

JOS. SETTER'S

POPLAR


TAYLOR

M.E. CHURCH

190

MRS. M. WILLIAMSON'S

Scale of Feet.

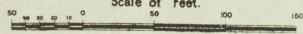

DIVISION

No. 27. DIVISION


SEE

SHEET

SEE

SHEET

Nº 26.

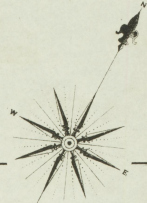

DIVISION

DIVISION

