

PROPERTY & OUTCROP MAP OF THE
BLACK COMET MINE OF HARLAN
WALLINS COAL CORPN AND
ADJOINING PROPERTY SHOWING
LOCATION OF PROSPECTS ETC.


SCALE: 1"=400'
20' H. H. HARRIS, J. E. BERRY AND
H. E. DENHAM, MINING ENGINEERS



PROPERTY & OUTCROP MAP OF THE
BLACK COMET MINE OF HARLAN
WALLINS COAL CORPN AND
ADJOINING PROPERTY SHOWING
LOCATION OF PROSPECTS ETC.

SCALE: 1"=400'

BY H.M. YAGER, H.R. HURT AND
N.R. DENHAM, MINING ENGINEERS.

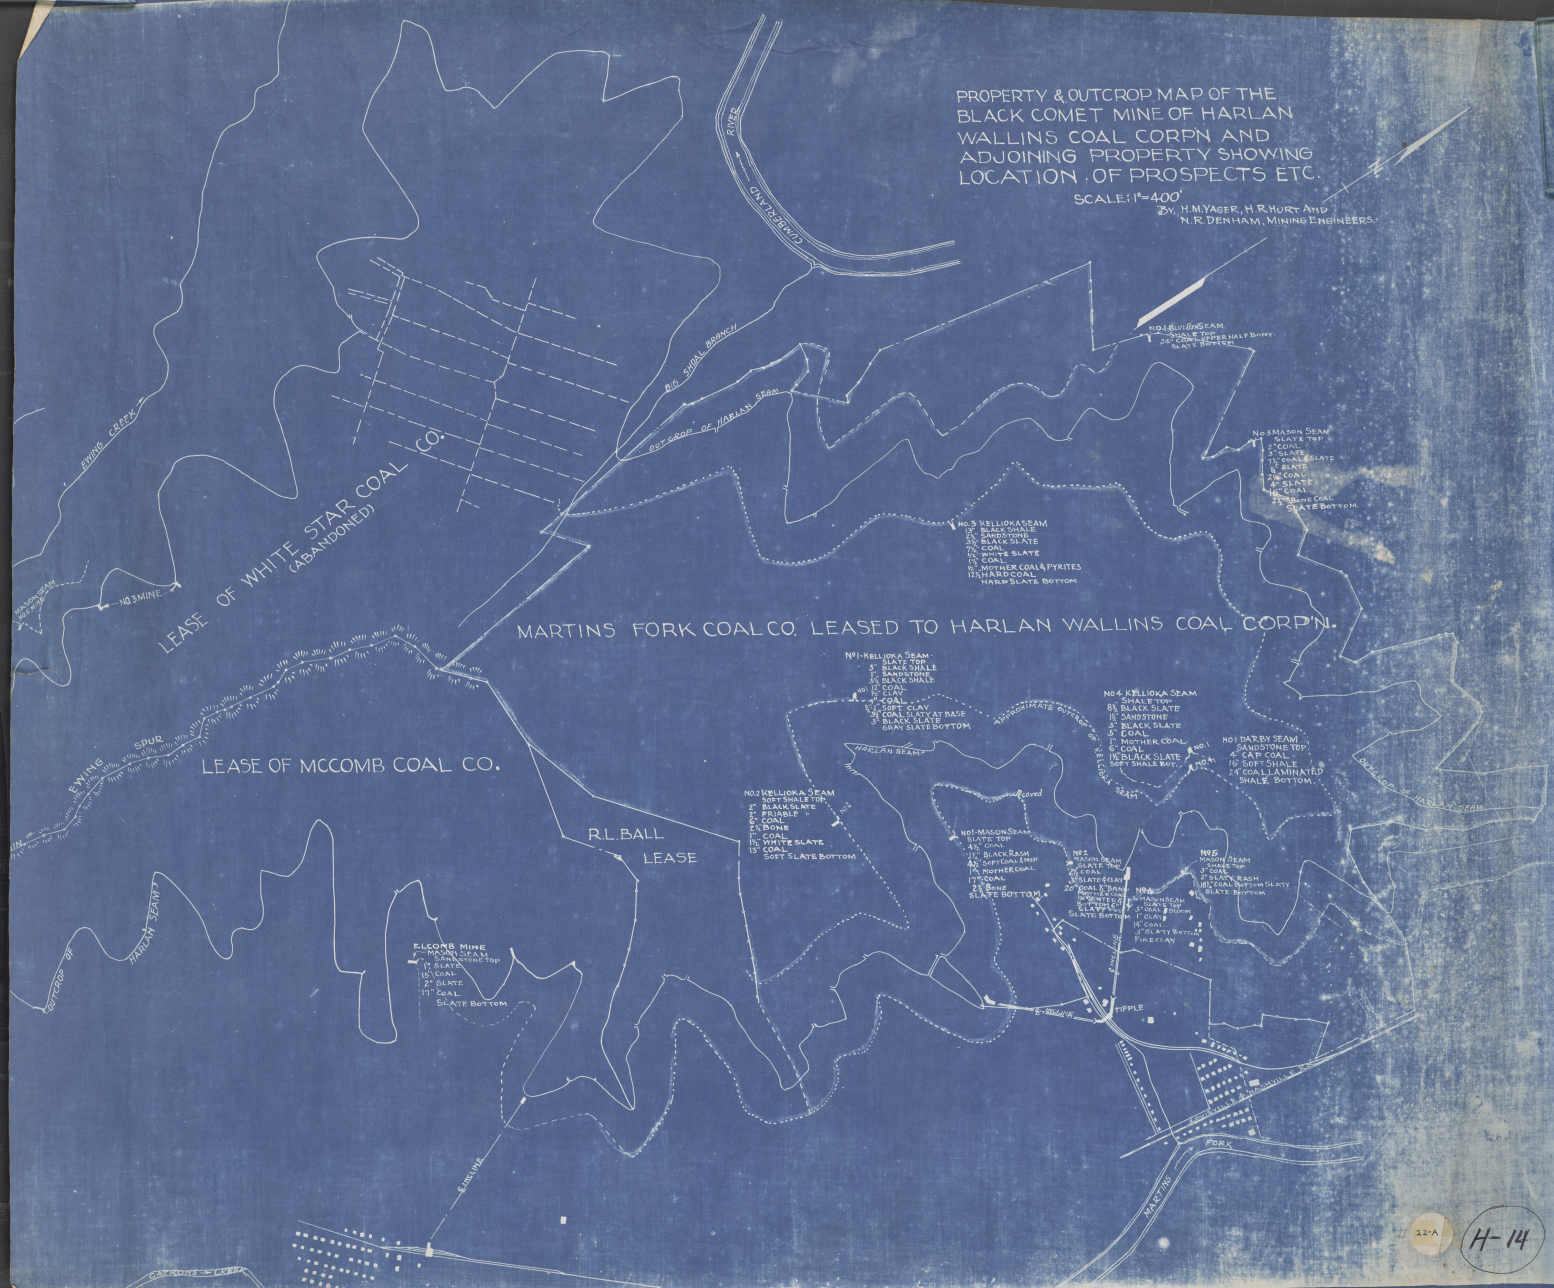

Sunshine Map.